PREPARED FOR CITY COUNCIL MEETING
JUNE 20 2017

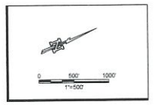

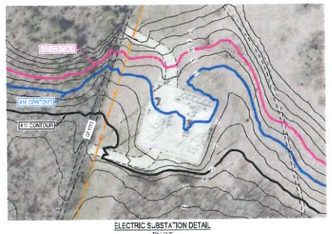
ELECTRIC SUBSTATION DETAIL

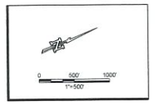

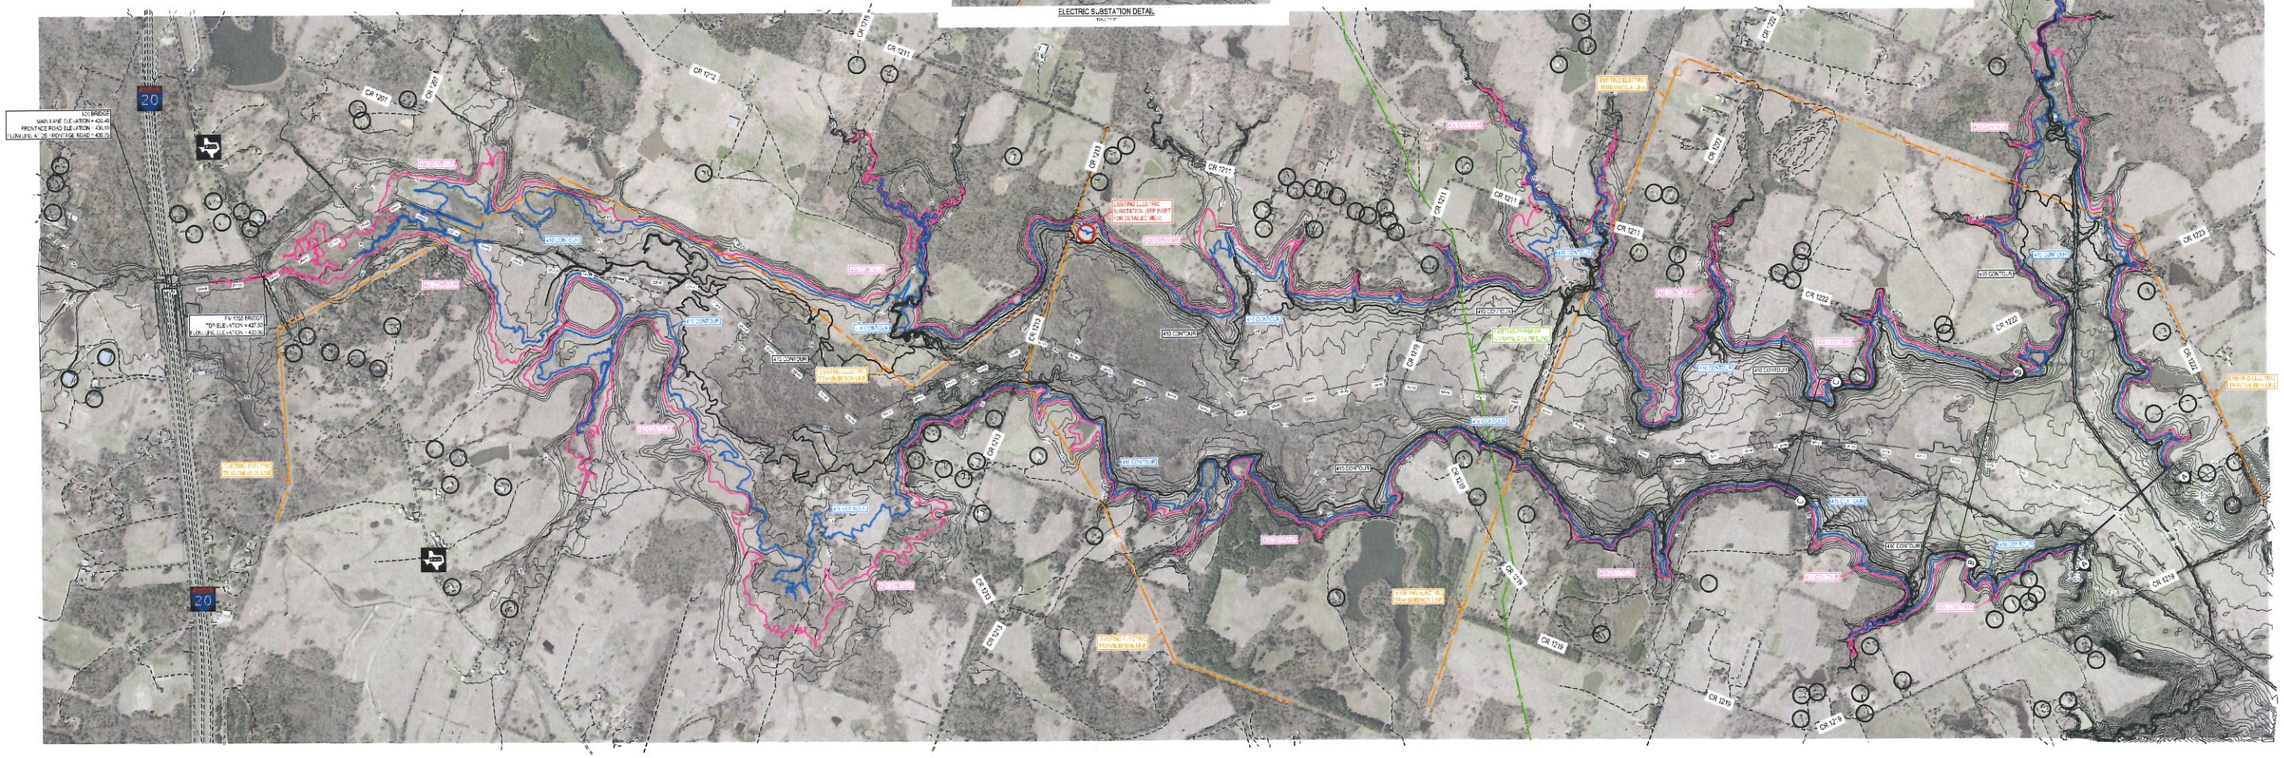

JOHNSON & PACE

GRAND SALINE CREEK RESERVOIR
CANTON, TEXAS

OVERALL RESERVOIR SITE MAP
ISSUED FOR REVIEW ONLY

EX 1.0